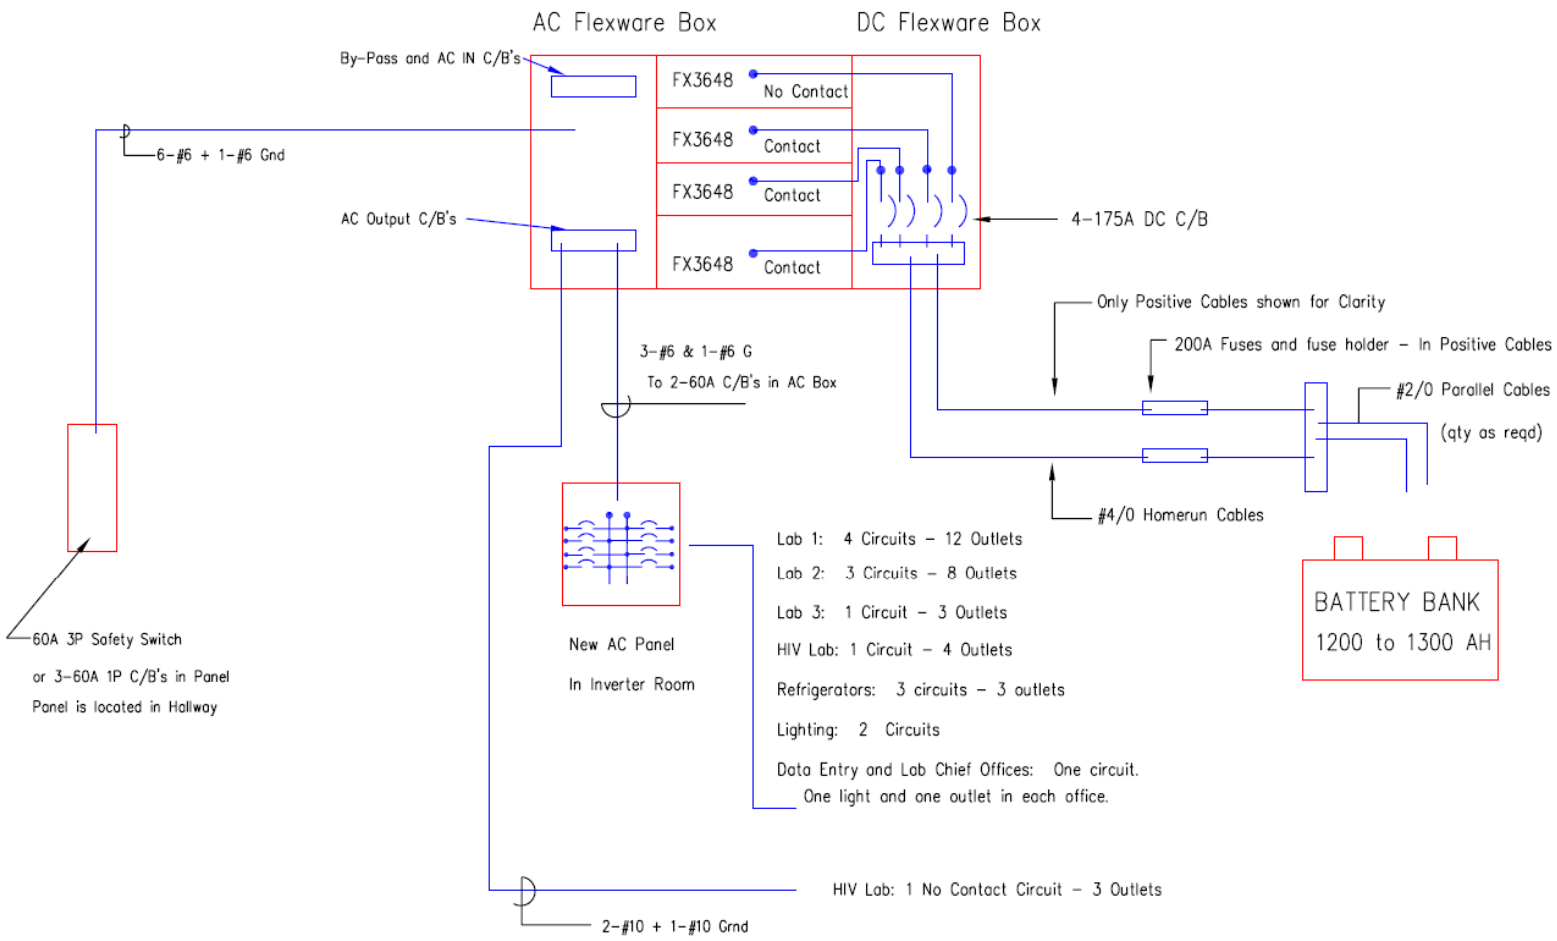

Tetra Tech Inc	Project: **Inverter / Battery System** **Justinien**	Title: System Block Diagram	Project No.		Sheet: Sheet 1 of 2
			Date	13-JAN-09	
			Scale		
			Checked By	WR	

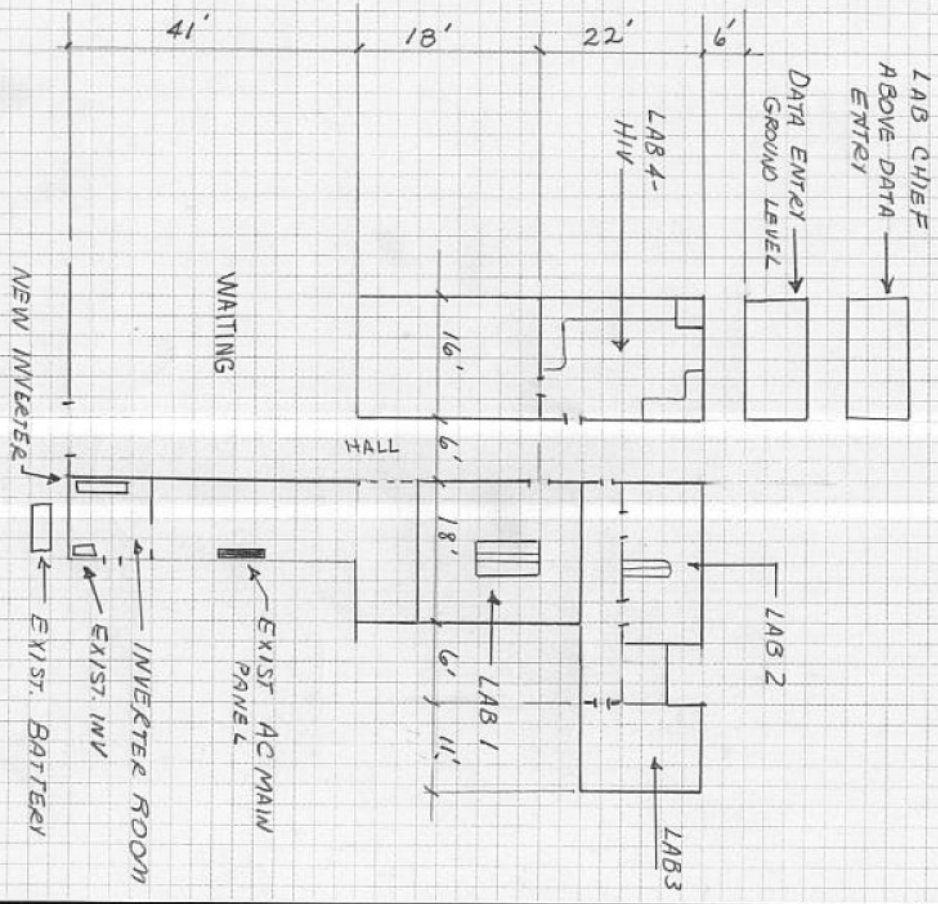

Tetra Tech Inc	Project: INVERTER BATTERY SYST. JUSTINIEN	Title: FLOOR PLAN	Project No.		Sheet: SHEET 2 OF 2
			Date	12-JAN-09	
			Scale	NTS	
			Checked By	WR	